
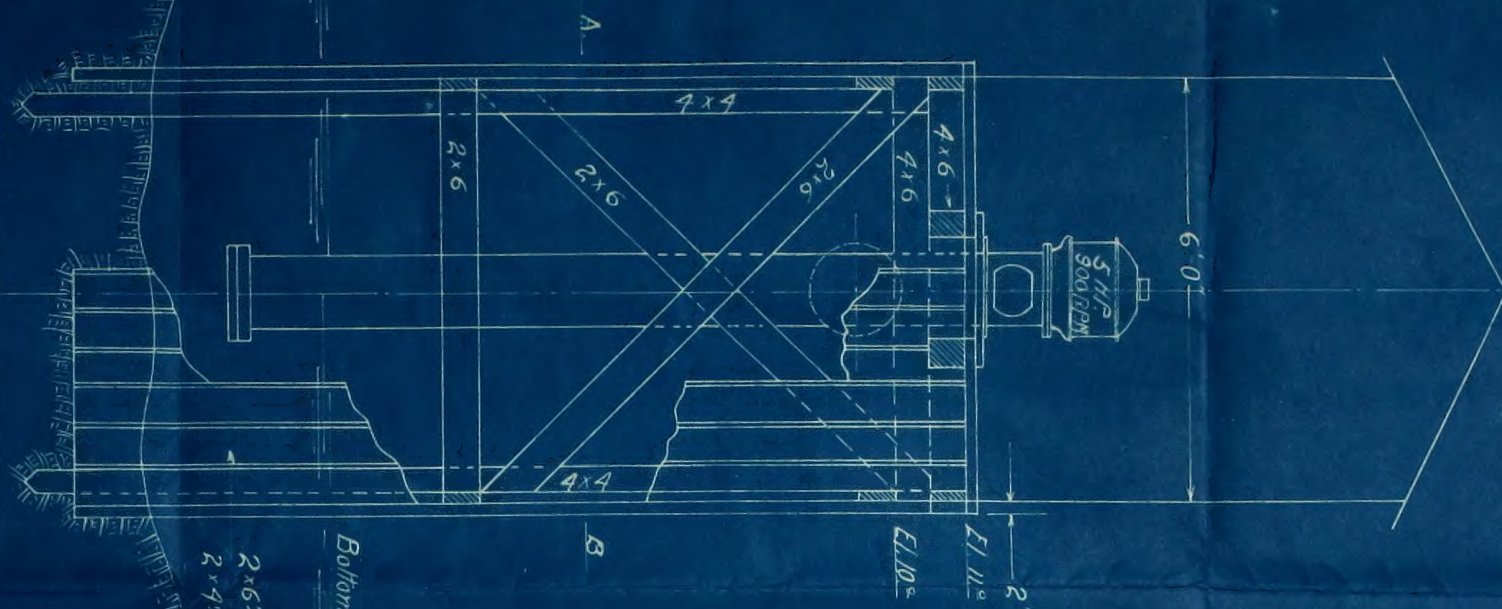


Section A-B

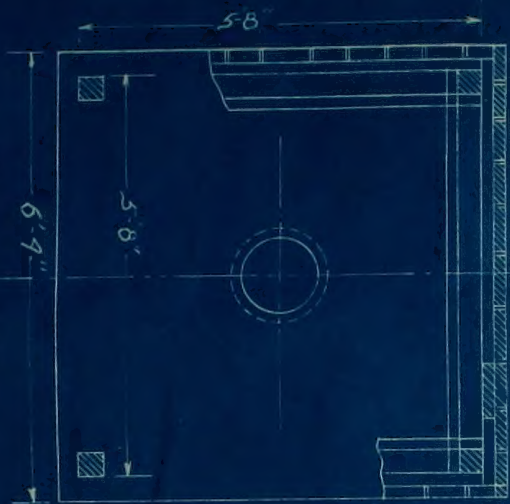

Bottom of drain - EL. 3.5
2x6's spaced 8" apart or
2x4's " " 8" "


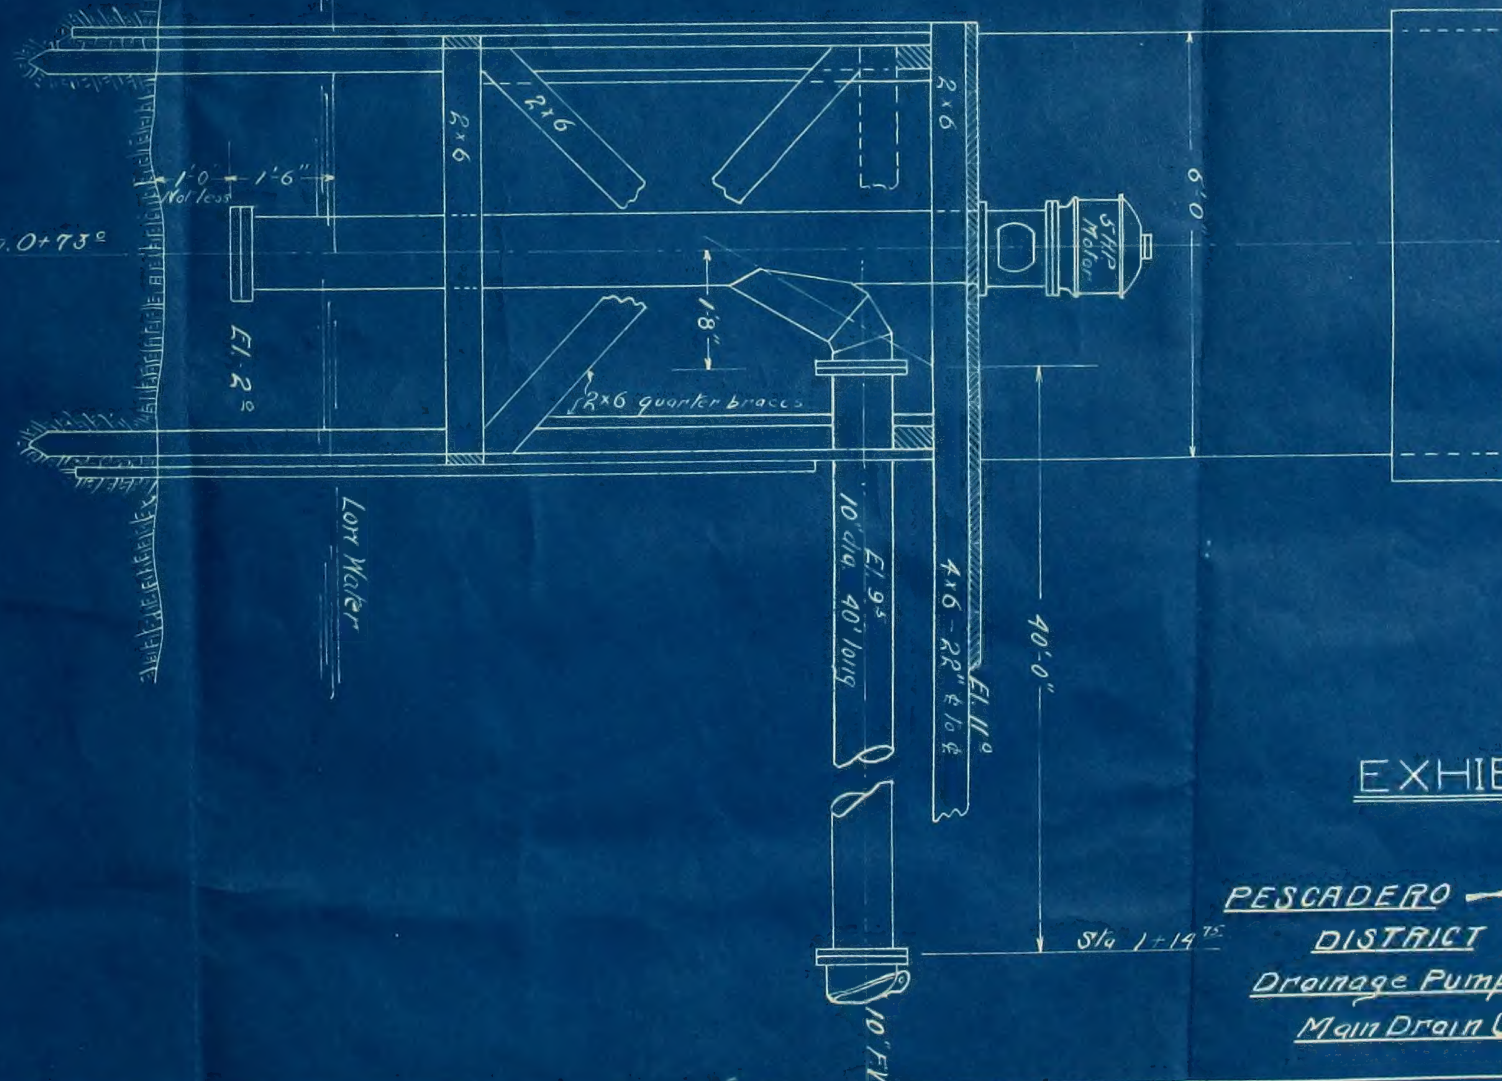


EXHIBIT 'D'

PESCADERO RECLAMATION
DISTRICT N° 2058
Drainage Pumping Plant 'A'
Main Drain Unit #1
Scale 1/2" = 1 Ft.

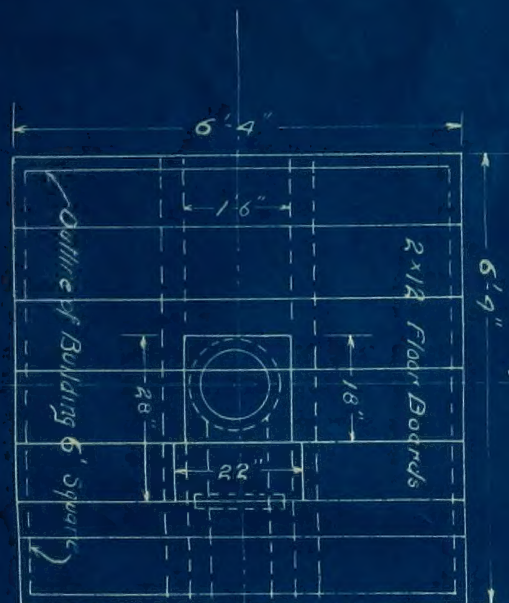